# TMP – Saturday 27TH October 2012

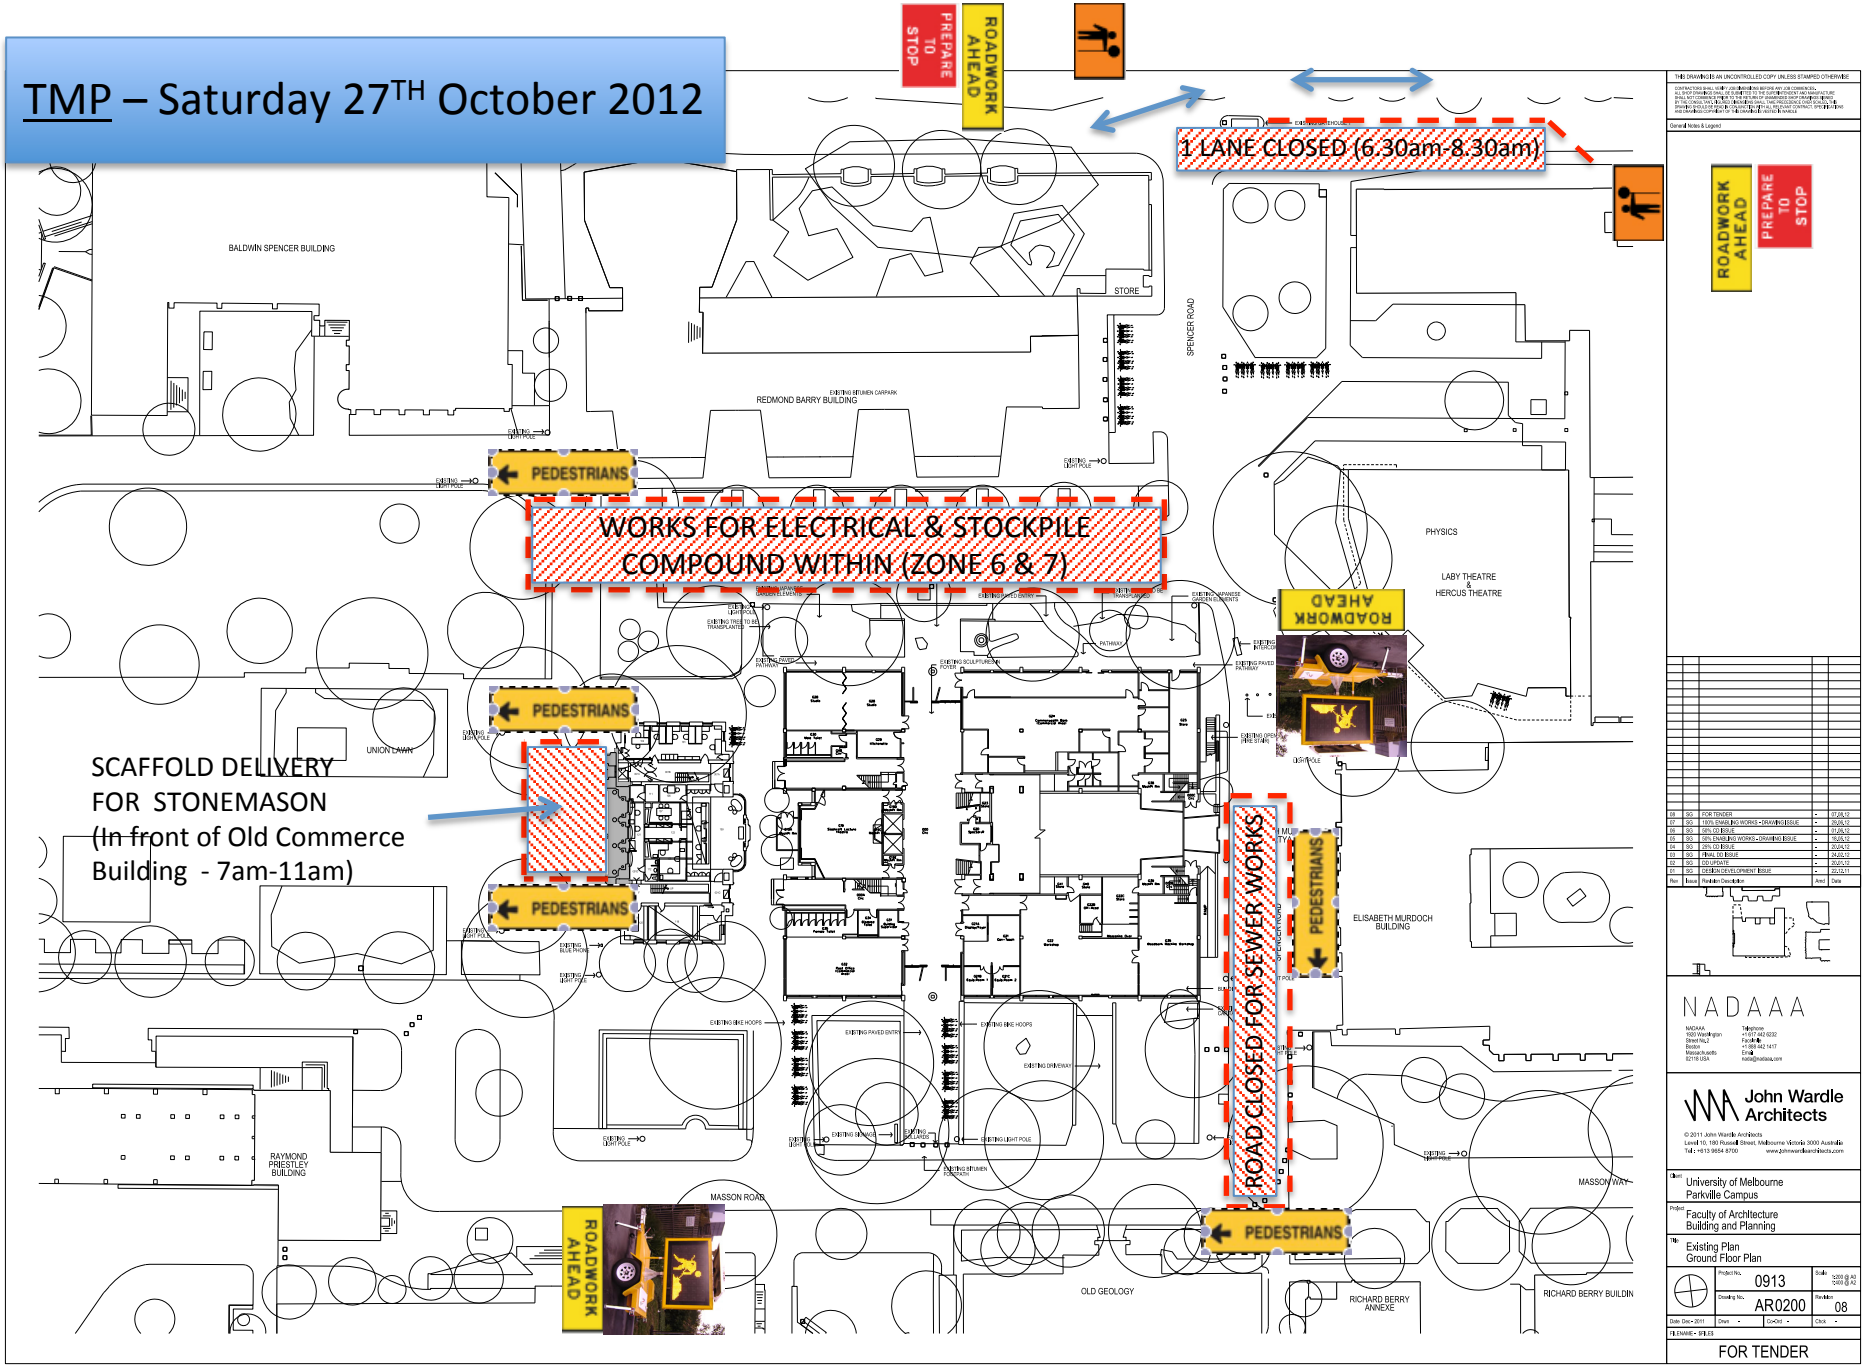


NADAAA

John Wardle Architects

Client: University of Melbourne Parkville Campus

Project: Faculty of Architecture Building and Planning

Title: Existing Plan Ground Floor Plan

Project No. 0913

Drawing No. AR0200

Revision 08

Date: Dec - 2011

FOR TENDER